Permit #F00158803
FilmL.A., Inc.
6255 W Sunset Blvd, 12th Floor
Hollywood, CA 90028
t: (213)977-8600 - f: (213)977-8601
www.filmla.com

Summary Information

Permit No: F00158803 **Type of Permit:** FILMING **Release Date:** 11/12/2019

Production Company	MESQUITE PRODUCTIONS
Insured Company Name	MESQUITE PRODUCTIONS
Contact Phone No. 1	310-244-2099
Contact Phone No. 2	310-926-7597
Fax	310-244-9283
Address	10500 ORBITAL WAY PACOIMA, California 91331
Production Title	THEM COVENANT
Type of Production	TV Drama

Producer	Don Kurt
Director	Larysa Stamm
1st AD	Larry Wagner
Production Manager	Dustin Bernard
FilmL.A. Coordinator	Naomi Kajiyama
Location Manager	Jared Kurt
Primary Phone	Mobile - 818-636-8129
Secondary Phone	
Location Assistant	Matt Cassel
Primary Phone	Mobile - 310-702-6441
Secondary Phone	

Fees

Posting 900	$414.00
Posting Max	$759.00
Notification Charge	$289.00
FILMLA NON-REFUNDABLE FILM APPLICATION FEE	$699.00
LA CITY LANE AND STREET CLOSURE FEE	$312.00
LA CITY FIRE SAFETY OFFICER	$1,944.00
LA CITY FIRE DEPARTMENT SPOT CHECK SURCHARGE	$85.00

Total Permit Fee	$4,502.00
Number of Locations	1

NOT A PERMIT

FilmL.A., Inc.
6255 W Sunset Blvd, 12th Floor
Hollywood, CA 90028
t: (213)977-8600 - f: (213)977-8601
www.filmla.com

Summary Information — Location

Permit Number F00158803
Production Company MESQUITE PRODUCTIONS
Insured Company MESQUITE PRODUCTIONS
Production Title THEM COVENANT

Location Manager Jared Kurt
Primary Phone Mobile - 818-636-8129
Secondary Phone

Location Address 1109 S Lake St, Los Angeles, CA, 90006
Location Type Apartment Building
Prep Dates 11/9/2019 - 11/12/2019 07:00 - 19:00 3 days
Film Dates 11/13/2019 - 11/13/2019 05:00 - 22:00 1 day
Strike Dates 11/14/2019 - 11/17/2019 07:00 - 19:00
Open or Closed to the Public Closed

Generic Conditions
THE CONSUMPTION OF ALCOHOLIC BEVERAGES AND THE USE OF DRUGS, INCLUDING MARIJUANA, ON LOCATION BY ANY CAST, CREW, OR INVITED GUESTS IS STRICTLY PROHIBITED.
*Certain service and personnel fees required by jurisdictional agencies are not collected by FilmL.A. Any such fees must be paid directly to the appropriate agency, and a separate invoice will be provided to the permittee.
*LAFD UFSO: Company must contact FilmL.A. for extension of the Uniformed Fire Safety Officers' hours. During normal business hours, UFSO must also inform the LAFD Film desk of the extension.
All travel lanes and bike lanes shall be closed per the WATCH manual.
Community Survey Obtained
CROSSOVERS/CABLING ACROSS STREET I: Not allowed on street without prior approval.
Equipment staging and vehicles may park on one side of the street only.
May not interfere with adjacent traffic lanes or adjacent bike lane
Must Maintain 5' Clearance on Sidewalks/Walkways
Must maintain local/emergency access
No cast or crew parking on area streets
No interference with merchant activity.
Number of uniformed officers listed on the permit is a minimum requirement. Permittee remains responsible for deploying a sufficient number of uniformed officers to provide traffic and crowd control to ensure the safety of the film crew and the public.
Traffic control must be done in accordance w/MUTCD
Uniformed officers shall have a copy of the film permit in their possession and are required to confirm that all traffic control signage devices are in place.

Please see attached documents
Mesquite.Them.158803.LakeAltPlus1.pdf
Mesquite.Them.158803.11thAltBS.PDF
Mesquite.Them.158803.11thAltBSPlus1.pdf
Mesquite.Them.158803.AL.pdf

Equipment on Location

Type	Quantity
5 or 10 ton trucks	5
Cast/Crew vehicles	55
Catering Truck	1
Condors	1
Cranes	1
Cube Trucks	3
Generator	1
Picture	2

Personnel on Location

Type	Quantity
Cast	5
Crew	75
Extras	5
LA City UFSO assigned	46382
Off-Duty/Active LAPD Officer(s)	3

NOT A PERMIT

FilmL.A., Inc.
6255 W Sunset Blvd, 12th Floor
Hollywood, CA 90028
t: (213)977-8600 - f: (213)977-8601
www.filmla.com

Summary Information — Location

Permit Number F00158803
Production Company MESQUITE PRODUCTIONS
Insured Company MESQUITE PRODUCTIONS
Production Title THEM COVENANT

Location Manager Jared Kurt
Primary Phone Mobile - 818-636-8129
Secondary Phone

vehicles	
Portable restrooms	1
Scissor Lifts	1
Semi Trucks	5
Stakebed Trucks	4
Trailers	3
Vans	4

Filming Activities Drive ups & away; Equipment on sidewalk, in curb lane & across street; Interior and exterior dialogue; Intermittent pedestrian control; Intermittent traffic control - 2 minutes standard; (Prep 11/9 0900-1900 hrs,11/11-11/12 0700-1900 hrs: 13 crew set dressing only, no generator); (Strike: 13 crew, no generator); Geni parking legal on E/S Grandview from 11th south 50ft;

Jurisdiction **Political:** Los Angeles City - Council District 01 **Police:** Los Angeles Police **Fire:** Los Angeles City Department

Thomas Guide **Page:** 634 **Grid:** B4

Approvals

LOS ANGELES CITY POLICE DEPARTMENT	Vincent Aguirre
LOS ANGELES CITY FIRE DEPARTMENT - FILM UNIT	Hamza Khan
FILML.A. CLOSURES	Michael Gonzalez
LOS ANGELES CITY DEPARTMENT OF PUBLIC WORKS	LaMeisha Candler

Coordinator Note
No blocking of exits/entrances during prep/strike.
No cabling or generator use druing prep/strike.
May not compromise fire/emergency protection systems without presence of UFSO.
No activities/equipment/vehicles within 300' of residents prior to 0900 hrs or after 2200 hrs on weekends.

Parking

Base Camp
Location Type : Other Location
1306 W 11th St, Los Angeles, CA, 90015

Crew Parking
Location Type : Other Location
1306 W 11th St, Los Angeles, CA, 90015

Parking Notes
Base camp, crew parking & working trucksat- 1306 W 1th St.
Cast/Crew parking & overflow lot at 940 S Grand View St. & 933 S Lake St.

Posting "No Parking" signs
B/S LAKE ST., - 11TH ST - 12TH ST
B/S 11TH ST., - GRANDVIEW., - ALVARADO
B/S LAKE ST., - 11TH ST - NORTH 200FT

Approximate Footage more than 1800 **Log Number** 262297

Date(s) 11/13/2019 to 11/13/2019 **Time(s)** 00:00 to 00:00

Posting "No Parking" signs
N/S W. 11TH PL., - BLAINE ST., - ALBANY
E/S ALBANY FROM 11TH PL., - 11TH ST

Approximate Footage 601 - 900 **Log Number** 262302

Date(s) 11/12/2019 to 11/15/2019 **Time(s)** 00:00 to 00:00

Posting "No Parking" signs
N/S W. 11TH PL., - BLAINE ST., - ALBANY
E/S ALBANY FROM 11TH PL., - 11TH ST

NOT A PERMIT

FilmL.A., Inc.
6255 W Sunset Blvd, 12th Floor
Hollywood, CA 90028
t: (213)977-8600 - f: (213)977-8601
www.filmla.com

Summary Information

Location

Permit Number F00158803
Production Company MESQUITE PRODUCTIONS
Insured Company MESQUITE PRODUCTIONS
Production Title THEM COVENANT

Location Manager Jared Kurt
Primary Phone Mobile - 818-636-8129
Secondary Phone

Approximate Footage 601 - 900 **Log Number** 262457

Date(s) 11/17/2019 to 11/17/2019 **Time(s)** 07:00 to 19:00

Lane / Full Closure W/S & E/S ALTERNATING CURB & ADJACENT LANE CLOSURE OF S LAKE ST GOING NORTH 150FT
11/13 FROM 0700-2200 *CAMERA PLACEMENT

Approximate Footage 0 - 300

Date(s) 11/13/2019 to 11/13/2019 **Time(s)** 07:00 to 22:00

Lane / Full Closure ALTERNATING S/S AND N/S CURB PLUS BIKE LANE CLOSURES OF W 11TH ST, S GRAND VIEW ST - 100FT EAST PAST LAKE ST

Approximate Footage 0 - 300

Date(s) 11/13/2019 to 11/13/2019 **Time(s)** 05:00 to 22:00

Lane / Full Closure S/S AND N/S CURB & ADJACENT LANE CLOSURE OF W 11TH ST, S GRAND VIEW ST - 100FT EAST PAST LAKE ST (MAINTAINING 2-WAY TRAFFIC WITH INTERMITTENT TRAFFIC CONTROL - 2 MINUTES STANDARD)

Approximate Footage 0 - 300

Date(s) 11/13/2019 to 11/13/2019 **Time(s)** 09:00 to 15:00

NOT A PERMIT

Permit# F00158803

ALTERNATING :

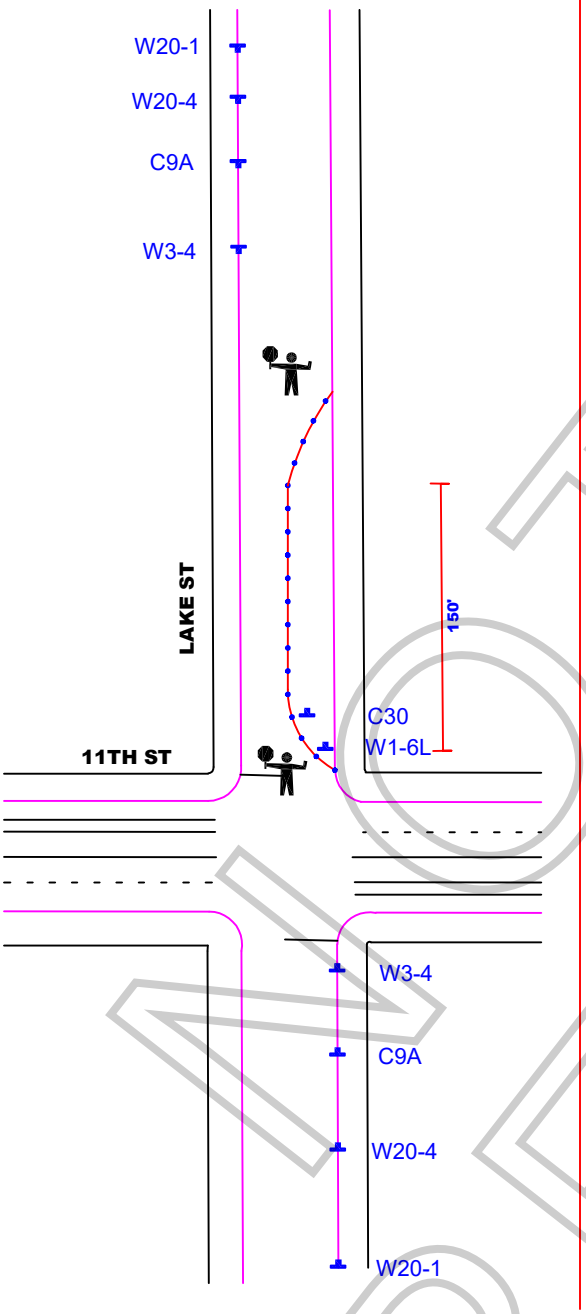

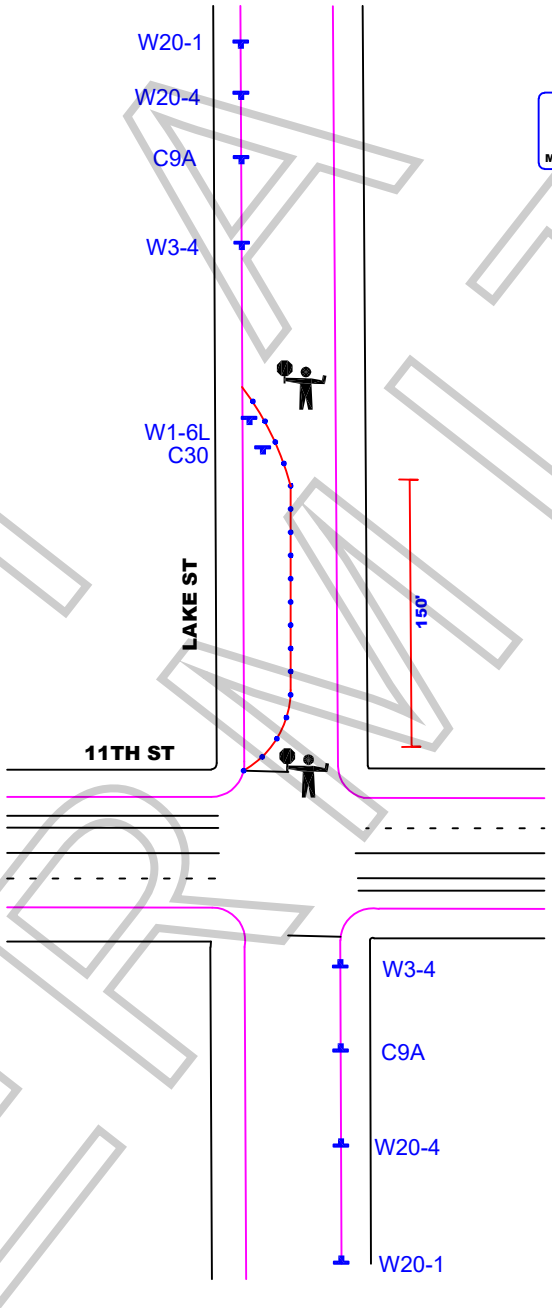

ROAD WORK AHEAD W20-1 | ONE LANE ROAD AHEAD W20-4 | C9A | BE PREPARED TO STOP W3-4 | W1-6 (LT) | LANE CLOSED C30

Ⓢ TRAFFIC SIGNAL
TRAFFIC CONE
TYPE I W/ SIGN
FLASHING ARROW SIGN (FAS)

ALL TRAFFIC CONTROL WILL BE INSTALLED TO MEET OR EXCEED THE LATEST CA-MUTCD MINIMUM REQUIREMENTS

NOT A PERMIT

WORK ZONE TRAFFIC CONTROL PLAN GENERAL NOTES

1. **DATE/TIME: 11-13-19 FROM 07:00 HOURS TO 22:00 HOURS.**

2. ALL SIGNING, STRIPING, AND TRAFFIC CONTROL DEVICES SHALL CONFORM TO THE (CURRENT) STATE OF CALIFORNIA DEPARTMENT OF TRANSPORTATION (CALTRANS) STANDARD PLANS AND STANDARD SPECIFICATIONS, CALIFORNIA MUTCD, AND ANY ADDENDUMS THERETO, AND AS SHOWN ON THESE PLANS, SYMBOLS AND ABBREVIATIONS USED ARE SHOWN ON CALTRANS STANDARD PLANS.
3. THERE WILL BE NO INTERFERENCE WITH TRAFFIC SIGNALS OR CROSSWALKS.
4. CONES WILL BE 28" MINIMUM HEIGHT AND HAVE REFLECTORIZED SLEEVES FOR NIGHT WORK.
5. POLICE WILL DIRECT TRAFFIC IF NECESSARY.

TCP FOR:	THEM COVENANT
LOCATION:	LAKE ST CURB AND ADJACENT LANES WESTSIDE AND EAST SIDE ALTERNATING LANES BTWN 11TH ST TO 150' NORTH ON LAKE LOS ANGELES, CALIFORNIA
CONTACT:	JONAH SMITH PH# 646.346.3677 JARED KURT PH# 818.636.8129
	JCL TRAFFIC SERVICES (213) 622-9775 C31-CA Lic # 805357
DATE / REVISIONS	DRAFTER: EDGAR J. SOTO SCALE: N.T.S. FILM LA: NAOMI

Permit #E0015880

W20-1 W20-5(BIKE) C30(CA) W11-1 W16-1 SC11(MOD)

ALL TRAFFIC CONTROL WILL BE INSTALLED TO MEET OR EXCEED THE LATEST CA-MUTCD MINIMUM REQUIREMENTS

Ⓢ TRAFFIC SIGNAL
● TRAFFIC CONE
TYPE I W/ SIGN
HIGH LEVEL WARNING DEVICE

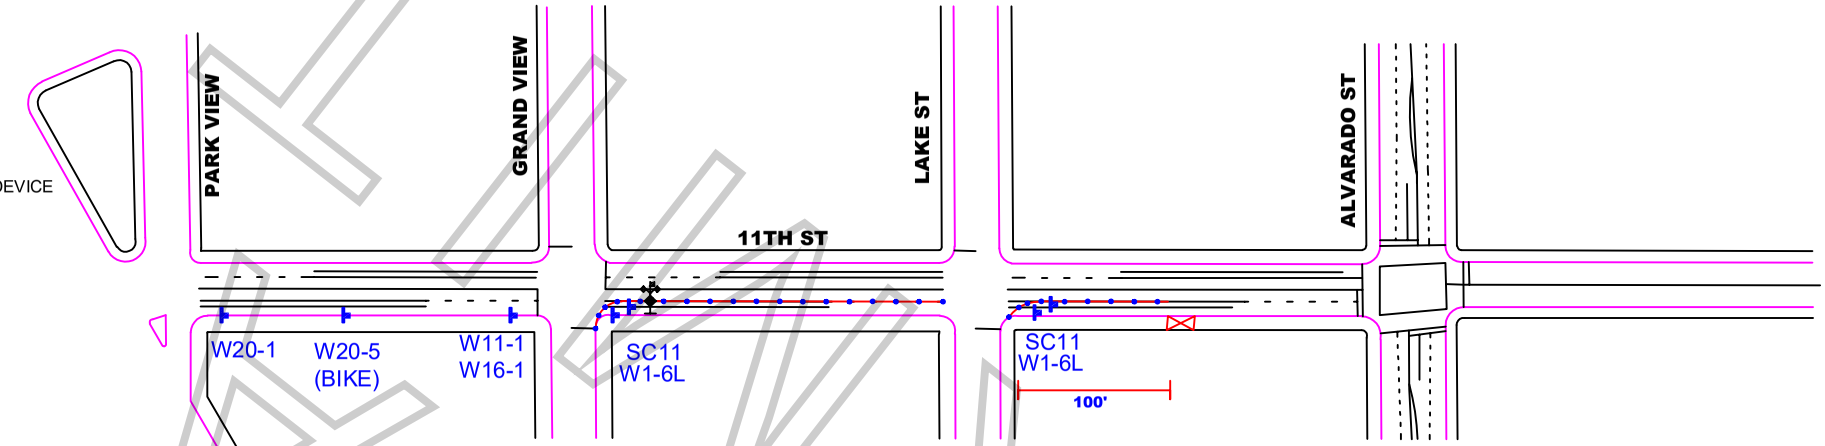

ALTERNATING

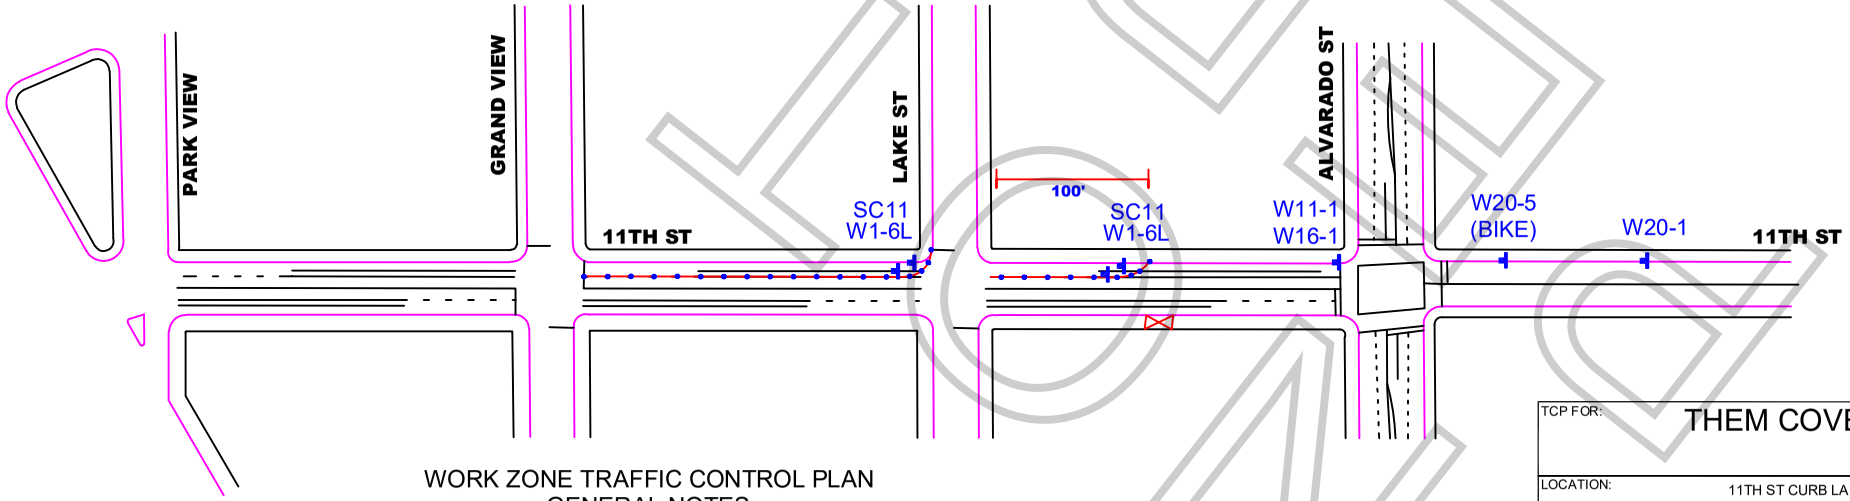

WORK ZONE TRAFFIC CONTROL PLAN
GENERAL NOTES

1. DATE/TIME: 11-13-19 FROM 05:00 HOURS TO 22:00 HOURS.

2. ALL SIGNING, STRIPING, AND TRAFFIC CONTROL DEVICES SHALL CONFORM TO THE (CURRENT) STATE OF CALIFORNIA DEPARTMENT OF TRANSPORTATION (CALTRANS) STANDARD PLANS AND STANDARD SPECIFICATIONS, CALIFORNIA MUTCD, AND ANY ADDENDUMS THERETO, AND AS SHOWN ON THESE PLANS, SYMBOLS AND ABBREVIATIONS USED ARE SHOWN ON CALTRANS STANDARD PLANS.
3. THERE WILL BE NO INTERFERENCE WITH TRAFFIC SIGNALS OR CROSSWALKS.
4. CONES WILL BE 28" MINIMUM HEIGHT AND HAVE REFLECTORIZED SLEEVES FOR NIGHT WORK.
5. POLICE WILL DIRECT TRAFFIC IF NECESSARY.

TCP FOR: THEM COVENANT

LOCATION: 11TH ST CURB LANES S/B AND N/B
ALTERNATING LANES BTWN GRAND VIEW TO 100'
EAST OF LAKE
LOS ANGELES, CALIFORNIA

CONTACT: JONAH SMITH
PH# 646.346.3677
JARED KURT
PH# 818.636.8129

JCL TRAFFIC SERVICES
(213) 622-9775
C31-CA Lic # 805357

DATE REVISIONS

DRAFTER: EDGAR J. SOTO
SCALE: N.T.S.
FILM LA: NAOMI

Permit #E0015880

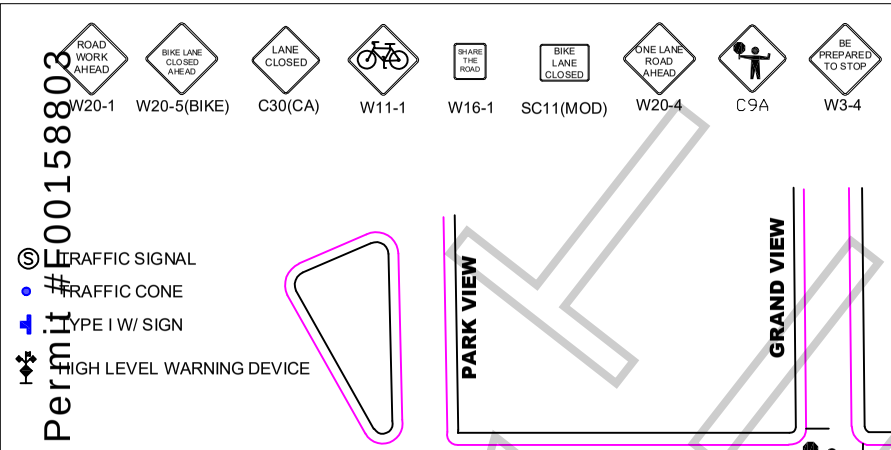

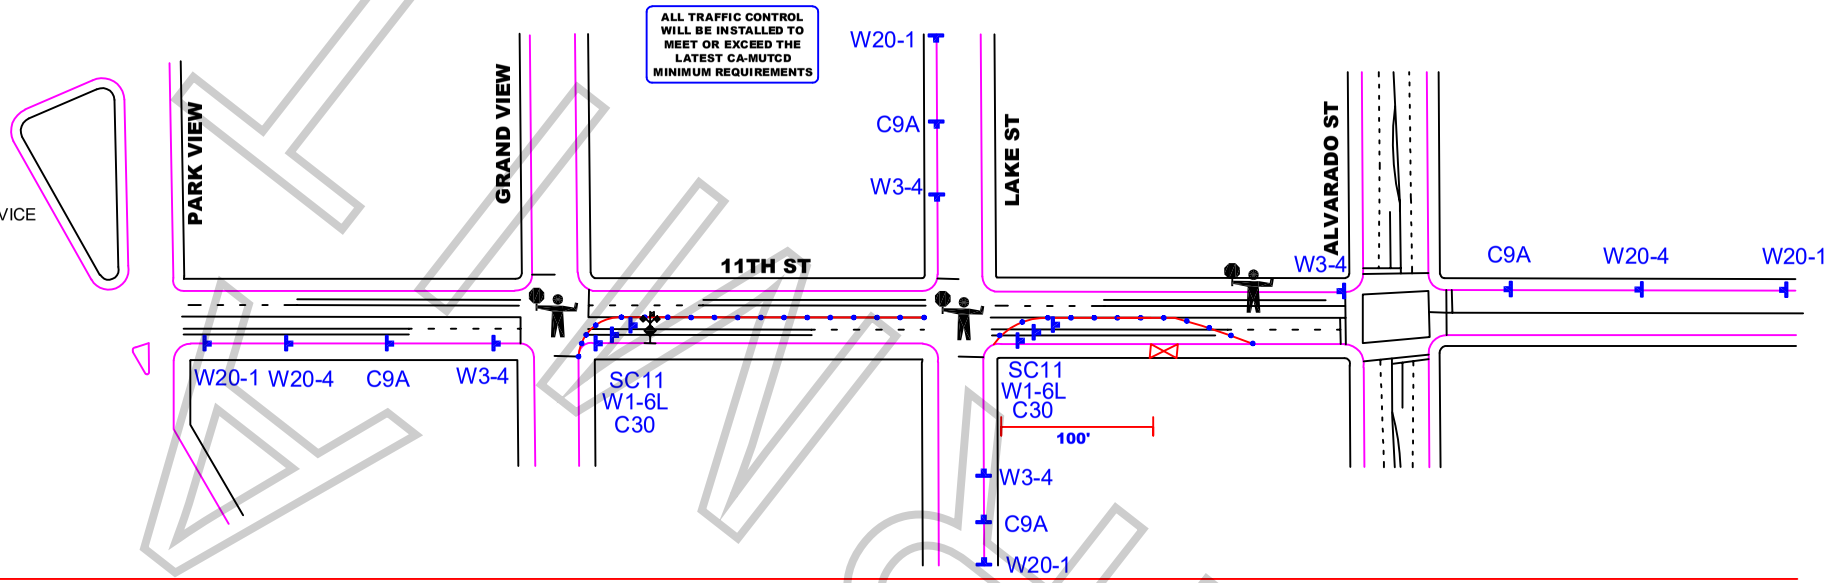

ALTERNATING

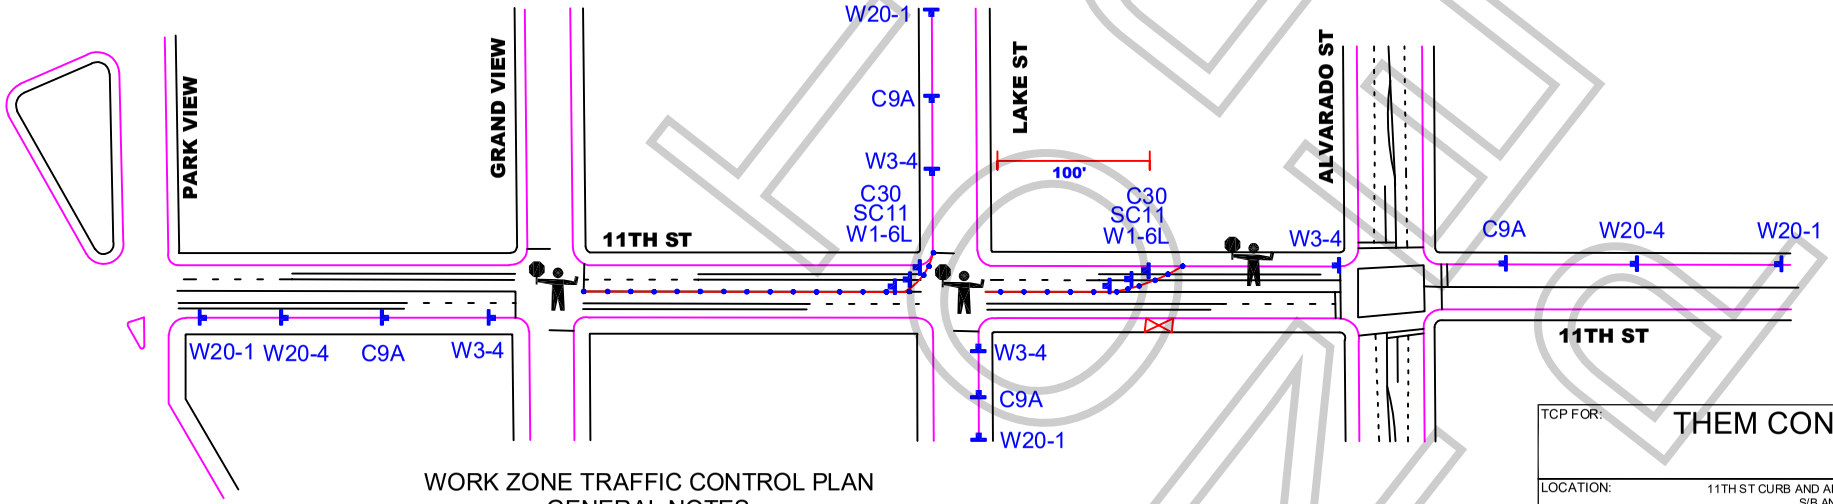

WORK ZONE TRAFFIC CONTROL PLAN
GENERAL NOTES

1. DATE/TIME: 11-13-19 FROM 09:00 HOURS TO 15:00 HOURS.

2. ALL SIGNING, STRIPING, AND TRAFFIC CONTROL DEVICES SHALL CONFORM TO THE (CURRENT) STATE OF CALIFORNIA DEPARTMENT OF TRANSPORTATION (CALTRANS) STANDARD PLANS AND STANDARD SPECIFICATIONS, CALIFORNIA MUTCD, AND ANY ADDENDUMS THERETO, AND AS SHOWN ON THESE PLANS, SYMBOLS AND ABBREVIATIONS USED ARE SHOWN ON CALTRANS STANDARD PLANS.
3. THERE WILL BE NO INTERFERENCE WITH TRAFFIC SIGNALS OR CROSSWALKS.
4. CONES WILL BE 28" MINIMUM HEIGHT AND HAVE REFLECTORIZED SLEEVES FOR NIGHT WORK.
5. POLICE WILL DIRECT TRAFFIC IF NECESSARY.

TCP FOR: THEM CONVENANT

LOCATION: 11TH ST CURB AND ADJACENT LANES
S/B AND N/B
ALTERNATING LANES BTWN GRAND VIEW TO 100'
EAST OF LAKE
LOS ANGELES, CALIFORNIA

CONTACT: JONAH SMITH
PH# 646.346.3677
JARED KURT
PH# 818.636.8129

JCL TRAFFIC SERVICES
(213) 622-9775
C31-CA Lic # 805357

DATE | REVISIONS

DRAFTER: EDGAR J. SOTO
SCALE: N.T.S.
FILM LA: NAOMI

Appointment of Stanley Production Services
As Authorized Agent and Representative

I certify that I am a representative of _____ ("Principal") and am authorized to enter into binding contractual agreements on its behalf. I further certify that I am authorized by Principal to appoint other representatives and agents for Principal and to give such representatives and agents authority to enter into and bind Principal to agreements relating to the issuance of and compliance with location film (e.g. theatrical, television, commercial and other motion. picture filming) and still photographic permits, including the permits themselves and any riders to such permits. Acting on behalf of Principal in my capacity as its authorized representative, I appoint Stanley Production Services and it employees and agents SPS as Principal's authorized representatives and agents to apply for location film (e.g. theatrical, television, commercial and other motion. picture filming) and still photographic permits on behalf of Principal through FilmLA, Inc. for any city, county or through any other jurisdictions where FilmLA, Inc. operates, to negotiate, discuss, accept, modify, agree to and bind Principal to the terms and conditions of such permits (including all restrictions and/or community guidelines applicable to any such permit); and to execute such permits on behalf of Principal. Principal understands, acknowledges and agrees that it (and/or its insurer) remains responsible and liable for all obligations imposed by or incidental to any permit or rider issued to Principal signed by any employee or agent of (including any coordinator, runner or messenger used by) SPS Principal further agrees to comply with the terms and conditions of any such permits and hereby appoint SPS as an authorized representative to facilitate compliance with such terms and conditions following issuance of any such permits and to enter into agreements for Principal with respect thereto. Any person, agency, entity, or organization (including FilmLA, Inc. and any city, county or other jurisdictions where FilmLA, Inc. operates) may rely upon this appointment and need not obtain further authorization for any act described herein. An original or faxed copy of this appointment shall be sufficient, and may be treated as an original for your purposes. The appointment may be revoked by Principal at any time in writing delivered to FilmLA, Inc., but in any case shall expire one (1) year from the date of execution set forth below.

I declare under penalty of perjury under the laws of the State of California that I am authorized to appoint SPS as agent for Principal, and based upon that authority I hereby appoin SPS as Principal's agent as set forth herein.

Date: 11/11/2019

Jared Kurt

Representative's Signature

Jared Kurt

Representative's Name (Please Print)

Location Manager

Representative's Title (Please Print)

MESQUITE PRODUCTIONS

Name of Principal (i.e. company name) (Please Print)

Street: 10445 Glenoaks Blvd. ,
City: Pacoima
State: California
ZIP: 91331

Principal's Mailing Address (Please Print)

818-636-8129

Principal's Phone Number (Please Print)

Stanley Production Services

957 Woodlawn Dr
Thousand Oaks Ca 91360

NOT A PERMIT